



PART PLAN 75th FLOOR

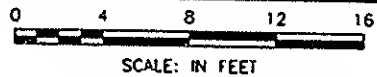


SCALE: IN FEET

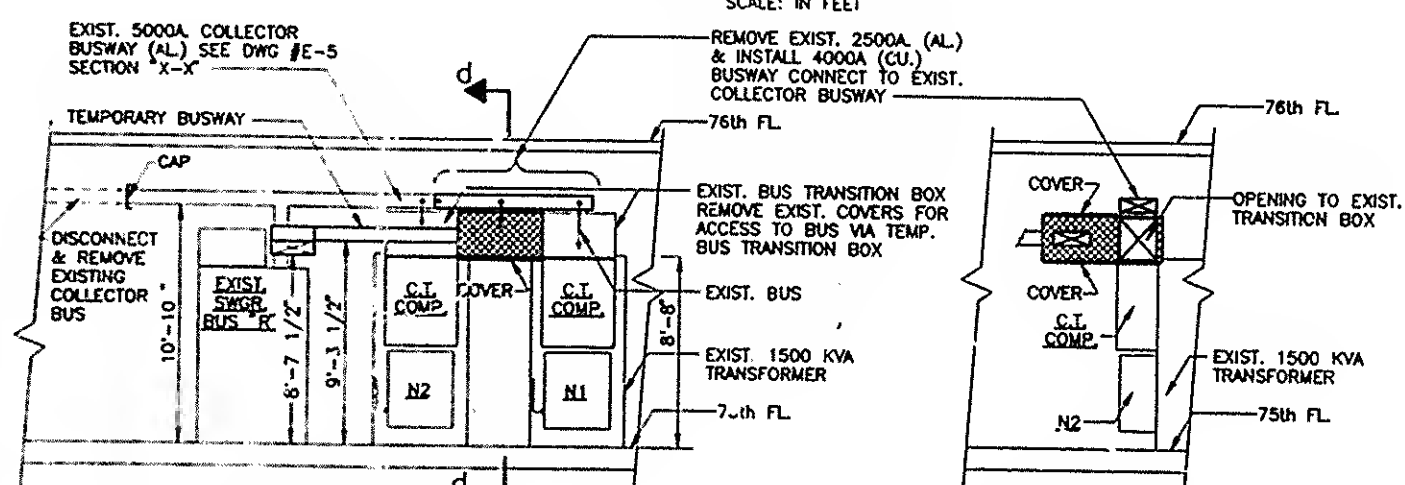

SECTION D-D

### TEMPORARY CONNECTION AT COLLECTOR BUSWAY

SECTION d-d

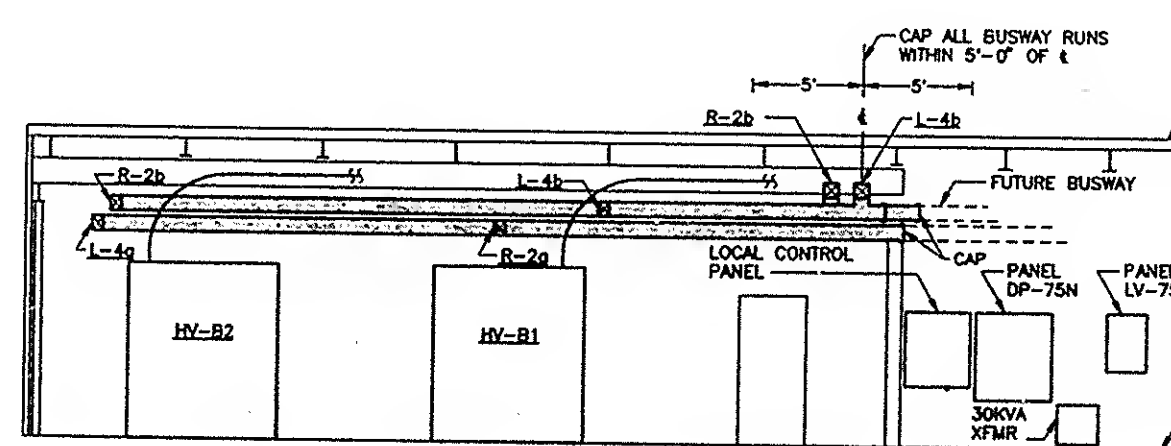

SECTION E-E